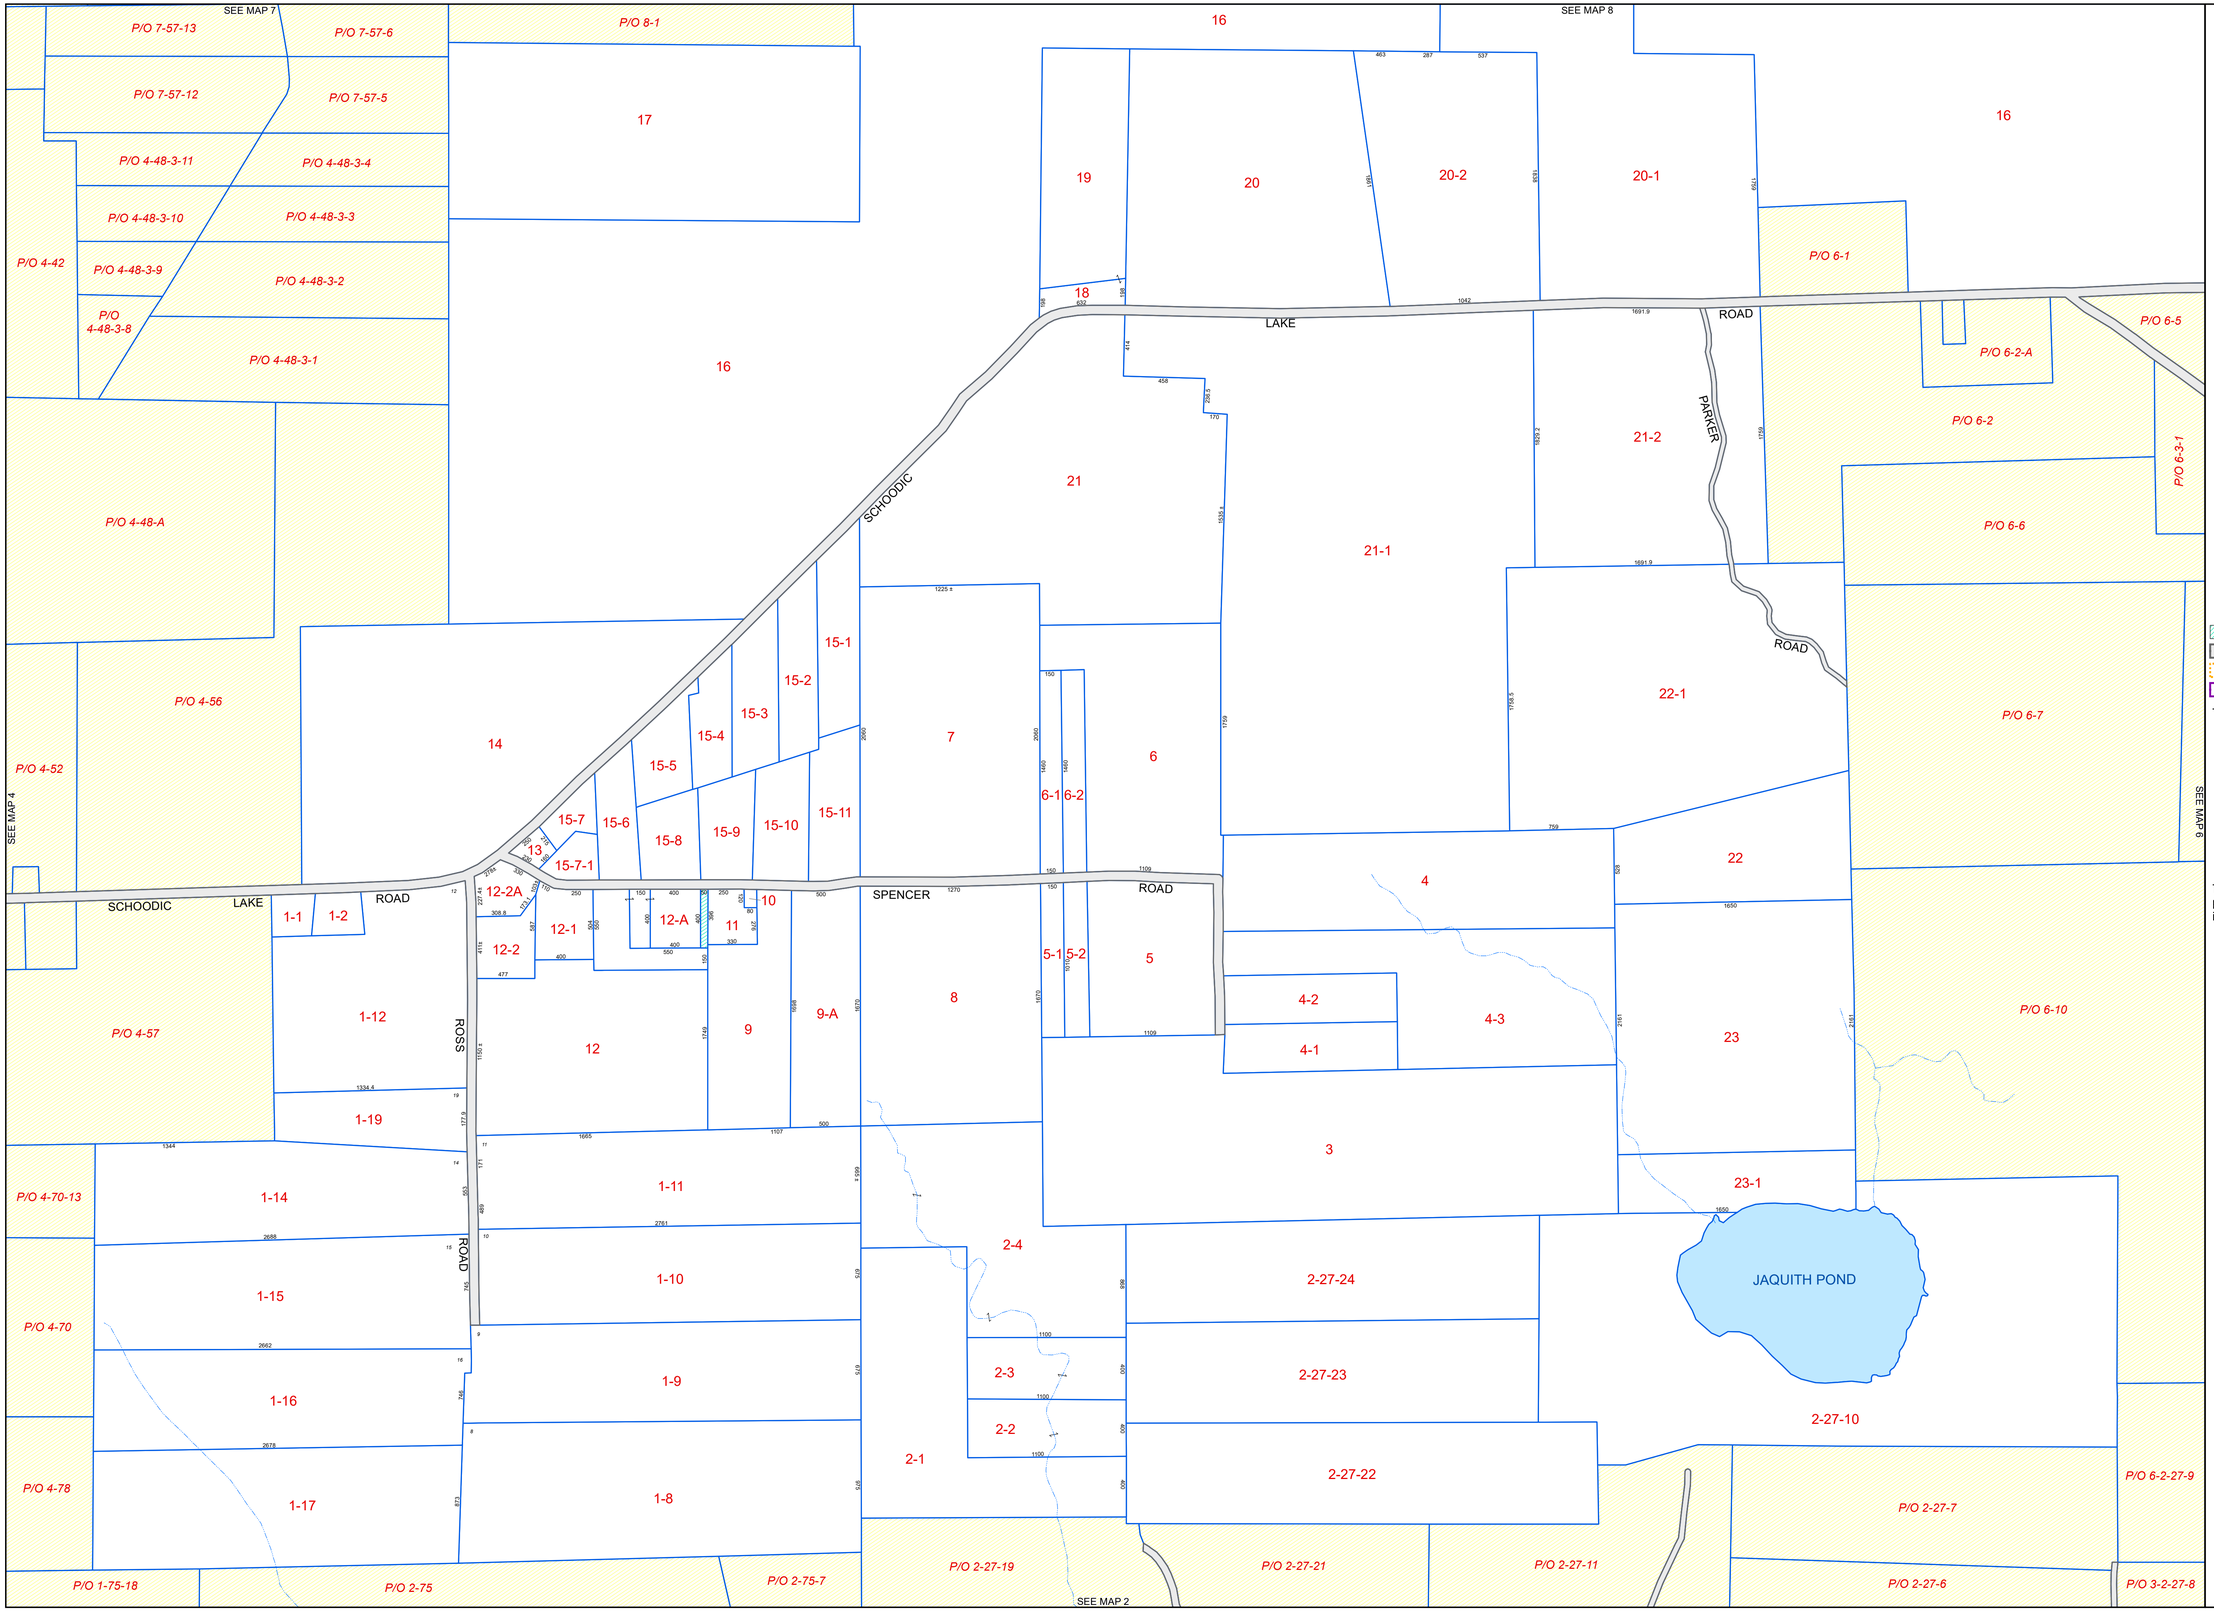


PROPERTY MAPS

**Tax Map**
**5**

# BROWNVILLE

**Piscataquis County, ME**

N

## LEGEND

- PROPERTY LINE
- EASEMENT/RIGHT-OF-WAY
- PUBLIC RIGHT-OF-WAY
- PRIVATE RIGHT-OF-WAY
- RAILROAD RIGHT-OF-WAY
- HISTORIC/SUBDIVISION LINE
- PARCEL HOOK
- 2-1 PARCEL ID NUMBER
- 150 SURVEY DIMENSION (FEET)

The information on this map is for assessment purposes only, is not a legal survey, and is not intended to be used for conveyance.

SCALE: 1 in = 500 ft

0 500 1,000

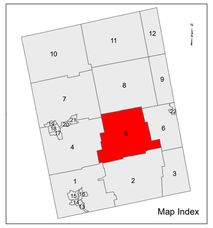


Original map created by J. W. Sewall Company.
Map updated by LatLong Logic, LLC.
(August 2020)

Brownville Assessor's Office
586 Main Road
Brownville, Maine 04414
(207) 965-2561